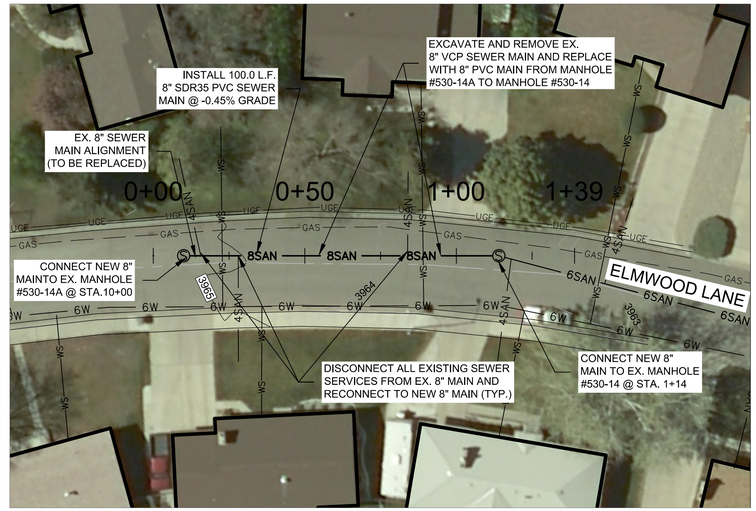

ELMWOOD LANE - PLAN VIEW

SCALE 1" = 25'

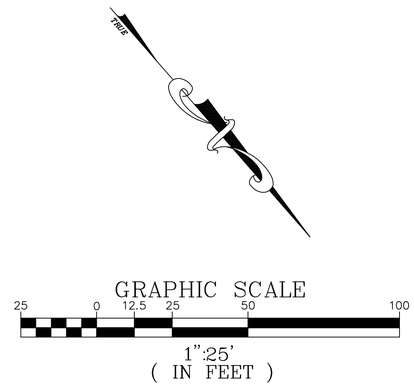

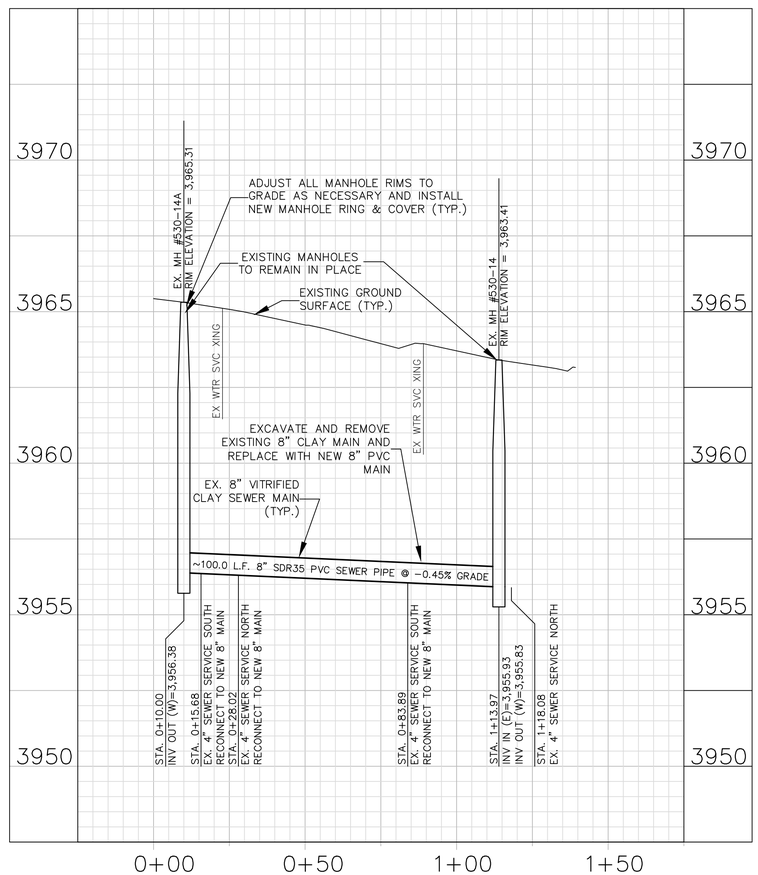

ELMWOOD LANE - PROFILE VIEW

HORIZONTAL SCALE 1" = 25'
VERTICAL SCALE 1" = 2.5'

NO.	REVISION DESCRIPTION	BY	DATE
1	DRAFT	JRC	4/15
2	FINAL	JRC	8/15

PROJECT: #15-07
DESIGNED: JRC
DRAWN: JRC
CHECKED: RCL
APPROVED: RCL
DATE: AUGUST 2015

City of Helena

MONTANA
JAMES ROBERT CLARK
16130 PE
LICENSED
PROFESSIONAL ENGINEER

CITY OF HELENA PROJECT #15-07
2015 SANITARY SEWER REPLACEMENT PROJECT
ELMWOOD LANE PLAN AND PROFILE

SHEET NO.
4
OF 7