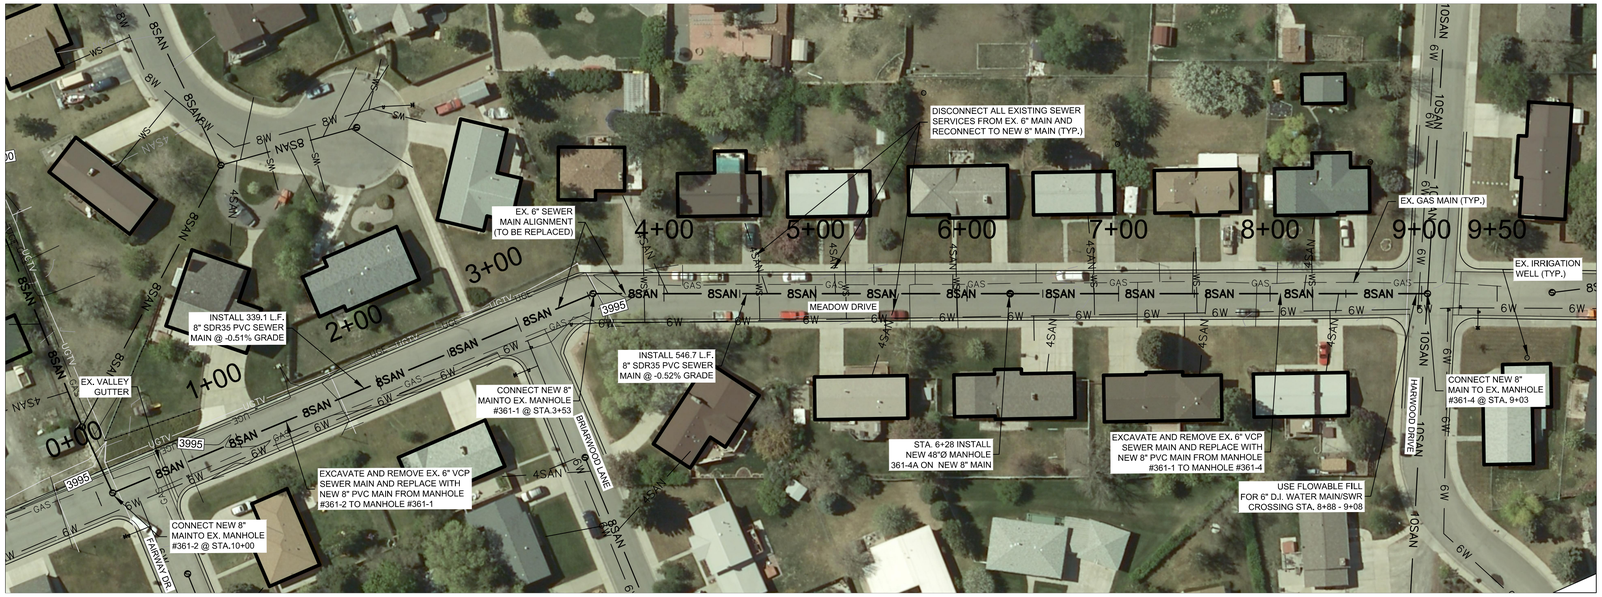

MEADOW DRIVE - PLAN VIEW

SCALE 1" = 50'

GRAPHIC SCALE

50 0 25 50 100 150

1":50'
(IN FEET)

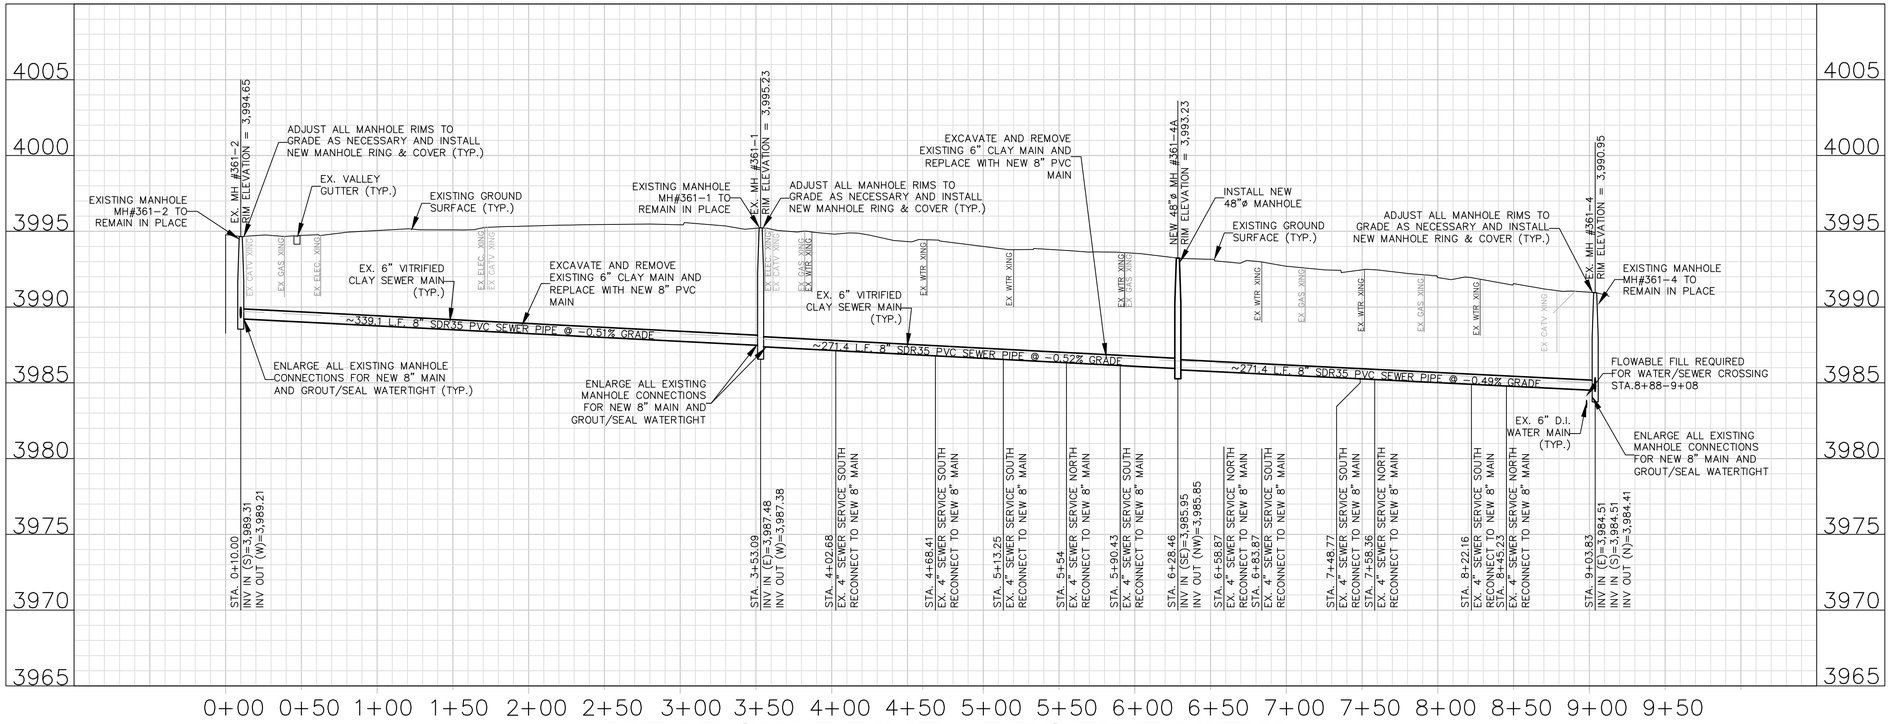

MEADOW DRIVE - PROFILE VIEW

HORIZONTAL SCALE 1" = 50'
VERTICAL SCALE 1" = 5'

NO.	REVISION DESCRIPTION	BY	DATE
1	DRAFT	JRC	4/15
2	FINAL	JRC	8/15

PROJECT: #15-07
DESIGNED: JRC
DRAWN: JRC
CHECKED: RCL
APPROVED: RCL
DATE: AUGUST 2015

City of Helena

MONTANA
JAMES ROBERT CLARK
16130 PE
LICENSED PROFESSIONAL ENGINEER

CITY OF HELENA PROJECT #15-07
2015 SANITARY SEWER REPLACEMENT PROJECT
MEADOW DRIVE PLAN AND PROFILE

SHEET NO.
6
OF 7