PLAN VIEW N LAMBORN ST

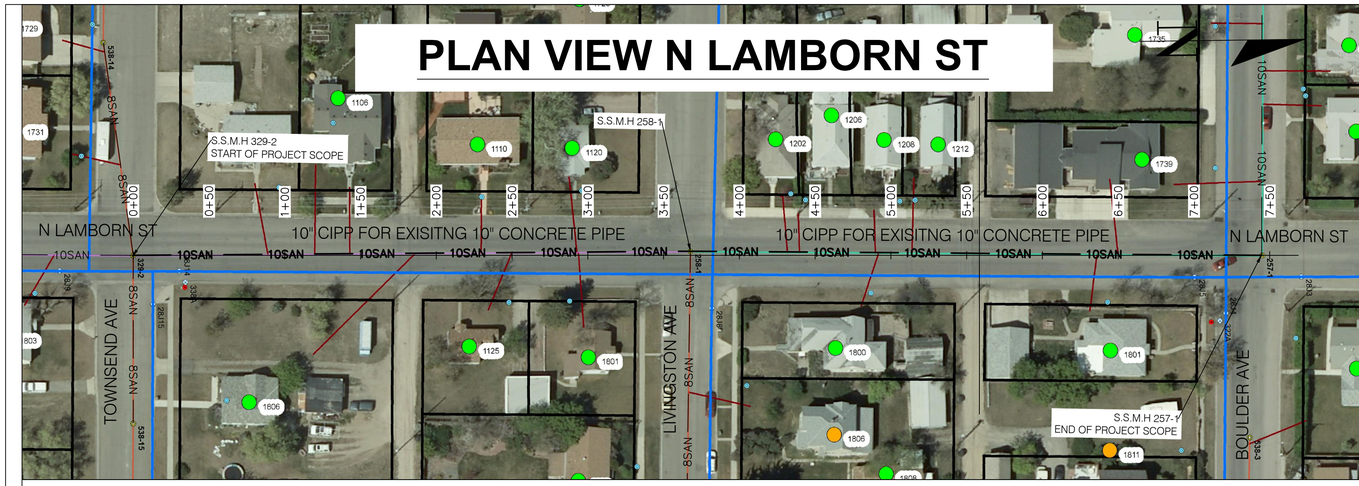

PLAN VIEW N SANDERS ST

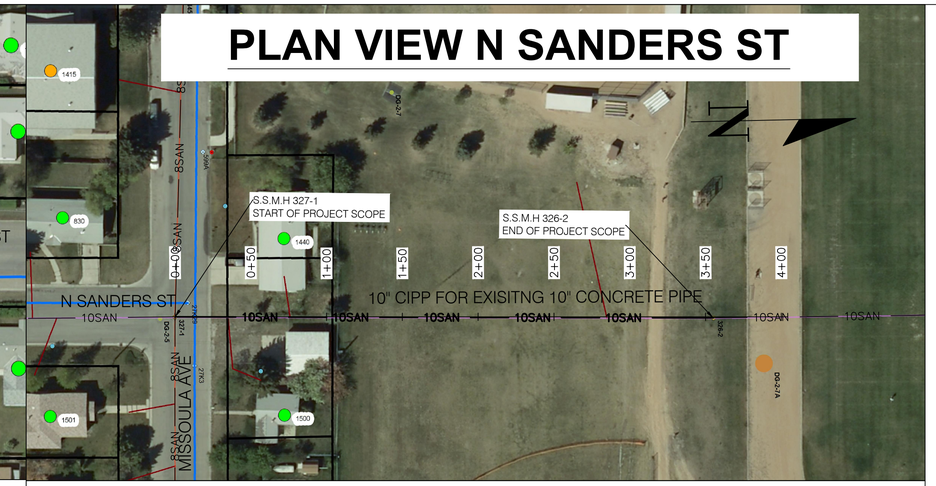

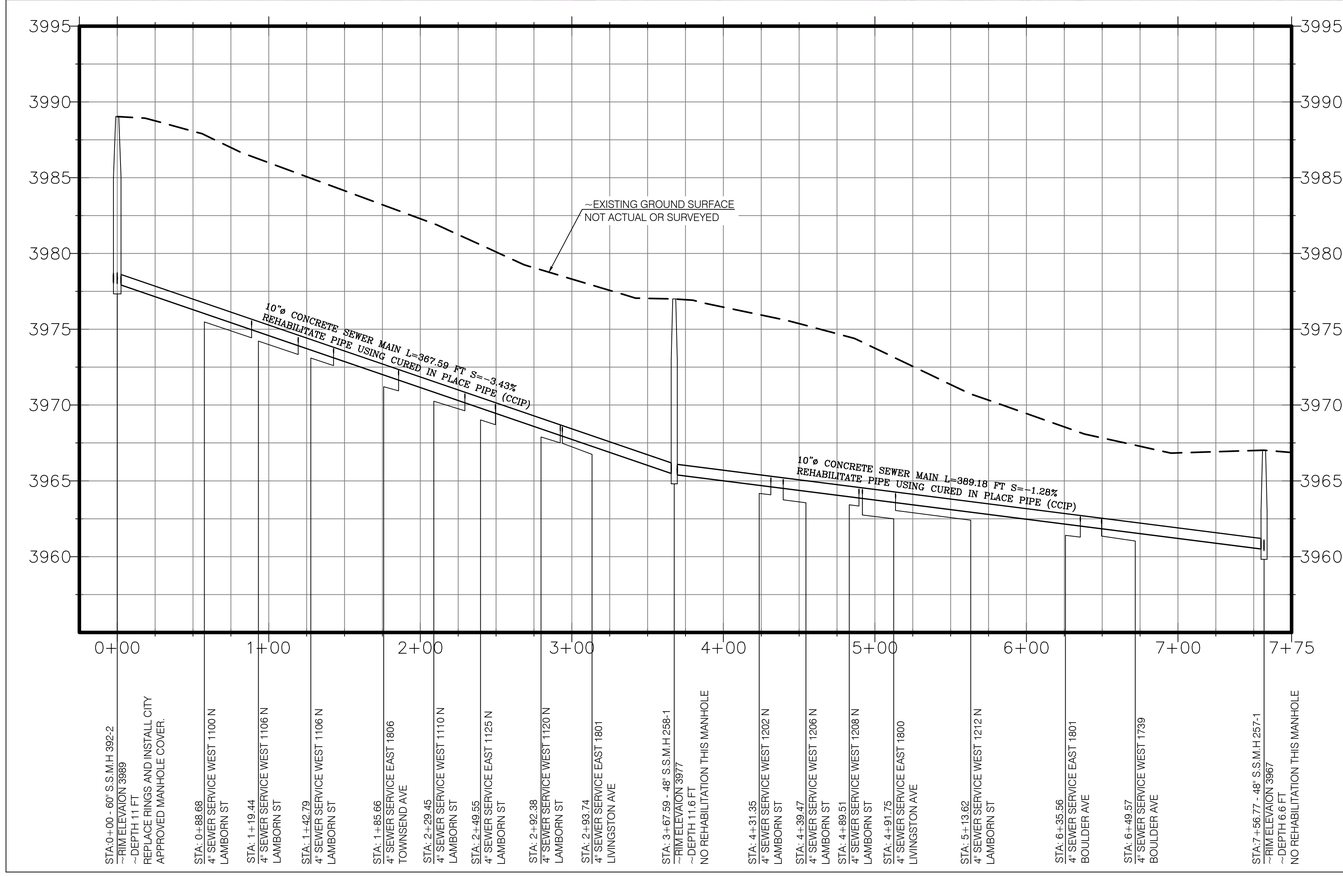

PROFILE VIEW

HORIZONTAL SCALE 1"= 80'
VERTICAL SCALE 1"= 8'
VERTICAL EXAGGERATION = 10

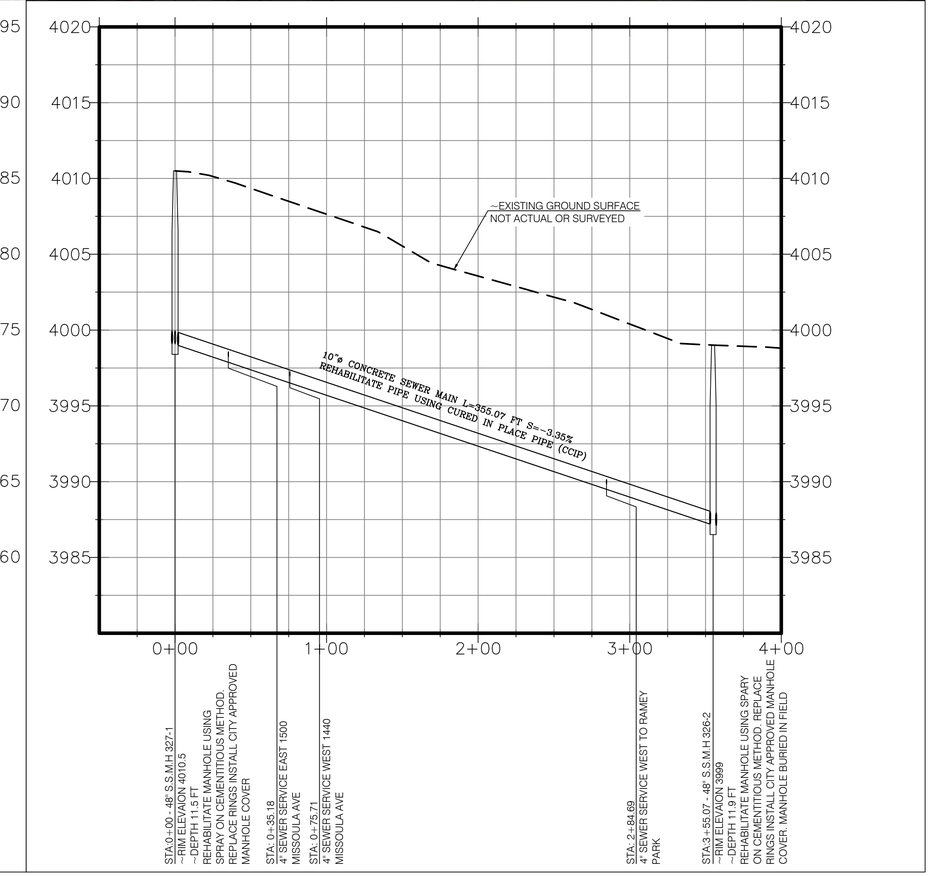

PROFILE VIEW

HORIZONTAL SCALE 1"= 80'
VERTICAL SCALE 1"= 8'
VERTICAL EXAGGERATION = 10

NO.	REVISION DESCRIPTION	BY	DATE
1	DRAFT	TL	11/2/16

PROJECT: #16-09
DESIGNED: TJL
DRAWN: TJL
CHECKED: JRC
APPROVED: JRC
DATE: OCTOBER 2016

City of Helena

MONTANA
RYAN CHRISTOPHER LELAND
15078 PE
LICENSED
PROFESSIONAL ENGINEER

CITY OF HELENA ENGINEERING DIVISION
SEWER MAIN REHABILITATIONS
CITY PROJECT 16-09
N LAMBORN ST AND N SANDERS ST
STA: 0+00- 7+56.77 AND STA: 0+00- 3+55.07

SHEET NO.
5
OF 8

H:\ENGINEERING\PROJECT FILES\16 Projects\16-09 2016 Sewer Main Rehabilitations\Drawings\2016 CIPP Sewer Main Rehabilitations Rev-2.dwg