PLAN VIEW LIVINGSTON AVE

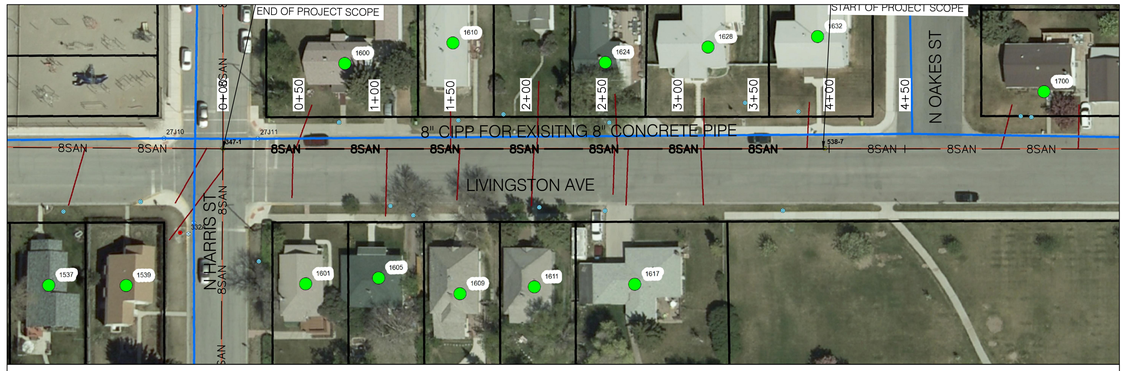

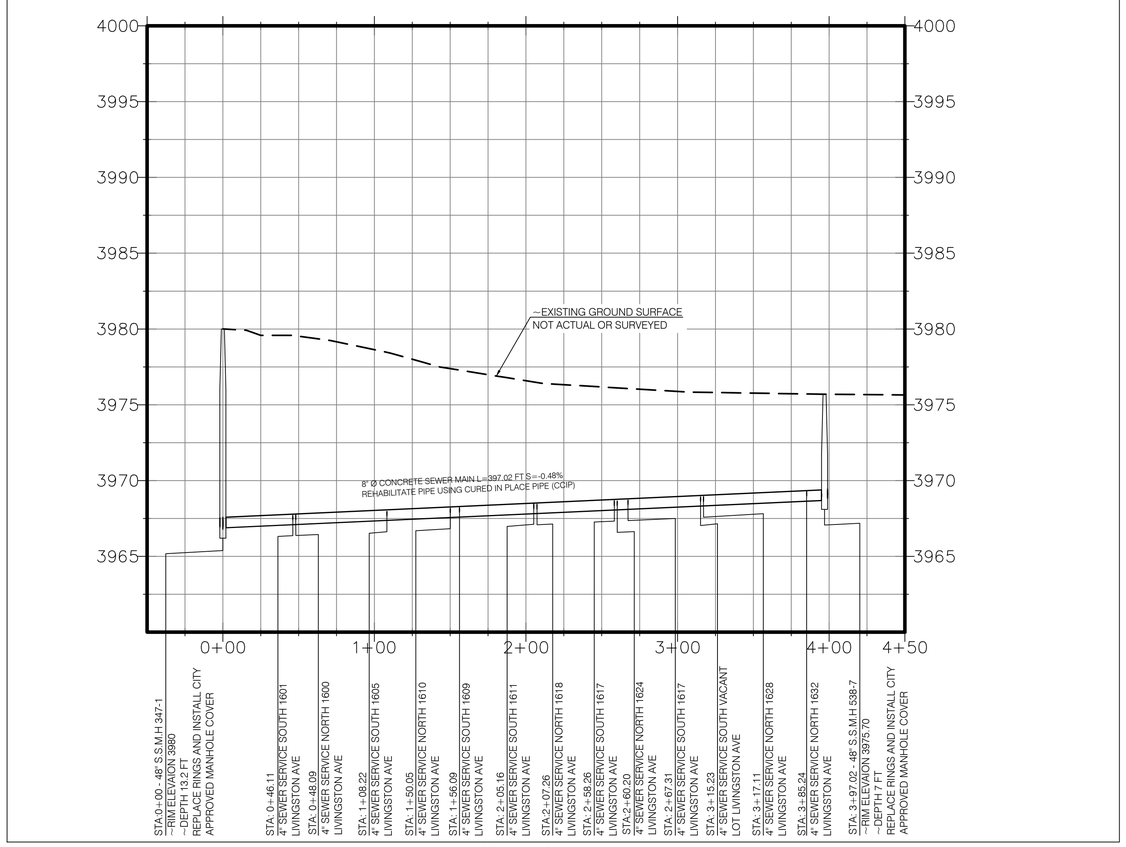

GRAPHIC SCALE

50 0 25 50 100 200

1": 100'
(IN FEET)

PROFILE VIEW

HORIZONTAL SCALE 1"= 100'
VERTICAL SCALE 1"= 10'
VERTICAL EXAGGERATION = 10

PLAN VIEW N HARRIS ST

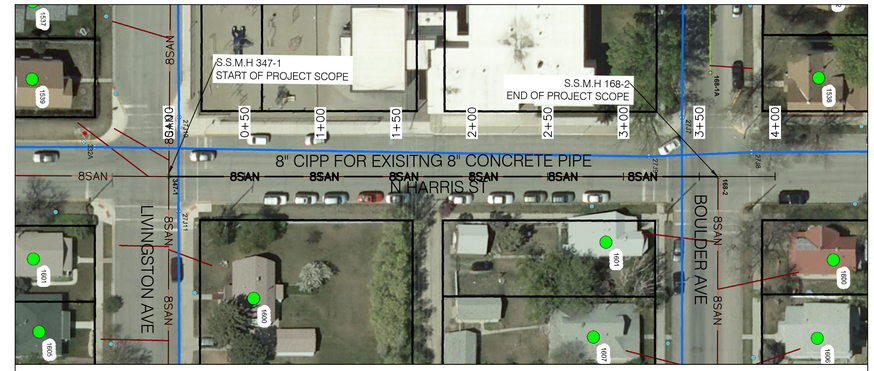

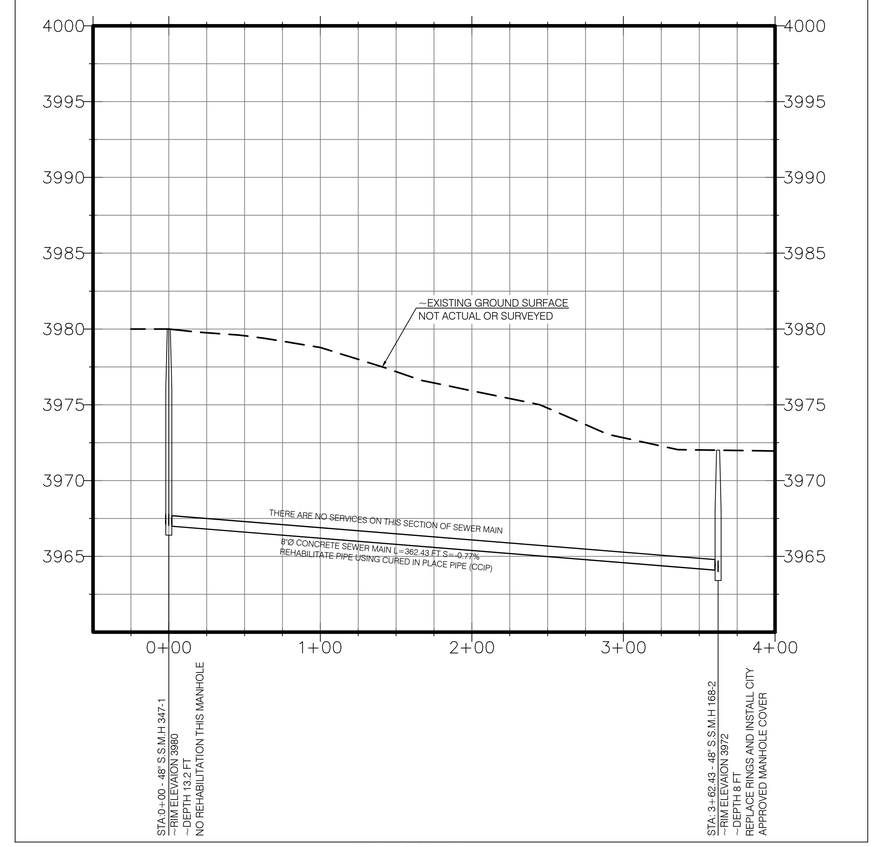

GRAPHIC SCALE

50 0 25 50 100 200

1": 100'
(IN FEET)

PROFILE VIEW

HORIZONTAL SCALE 1"= 100'
VERTICAL SCALE 1"= 10'
VERTICAL EXAGGERATION = 10

NO.	REVISION DESCRIPTION	BY	DATE
1	DRAFT	TL	11/1/16

PROJECT: #16-09
DESIGNED: TJL
DRAWN: TJL
CHECKED: JRC
APPROVED: JRC
DATE: OCTOBER 2016

City of Helena

MONTANA
RYAN CHRISTOPHER LELAND
15078 PE
LICENSED
PROFESSIONAL ENGINEER

CITY OF HELENA ENGINEERING DIVISION
SEWER MAIN REHABILITATIONS
CITY PROJECT 16-09
LIVINGSTON AVE AND N HARRIS ST P-P SHEET
STA: 0+00- 3+97.02 AND STA: 0+00- 3+62.43

SHEET NO.
4
OF 8

H:\ENGINEERING\PROJECT FILES\16 Projects\16-09 2016 Sewer Main Rehabilitations\Drawings\2016 CIPP Sewer Main Rehabilitations Rev-2.dwg