PLAN VIEW E LYNDALE AVE

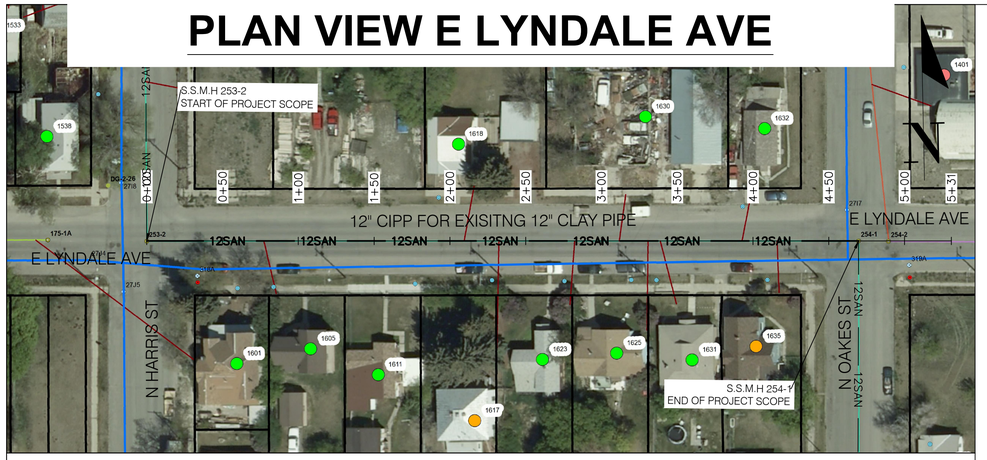

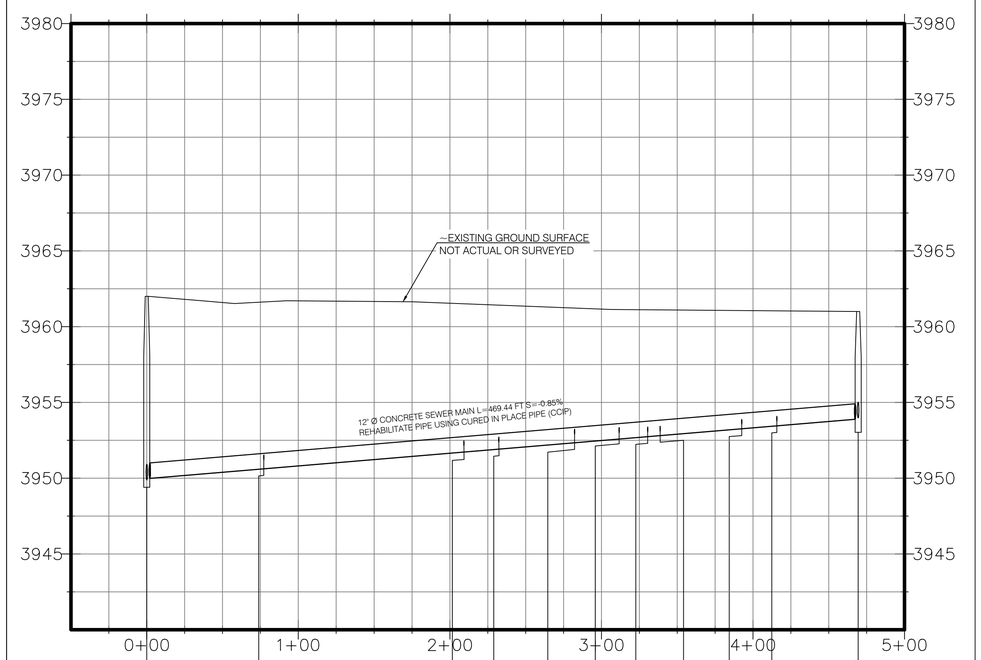

1": 100'
(IN FEET)

PROFILE VIEW

HORIZONTAL SCALE 1"= 100'
VERTICAL SCALE 1"= 10'
VERTICAL EXAGGERATION = 10

PLAN VIEW HELENA AVE

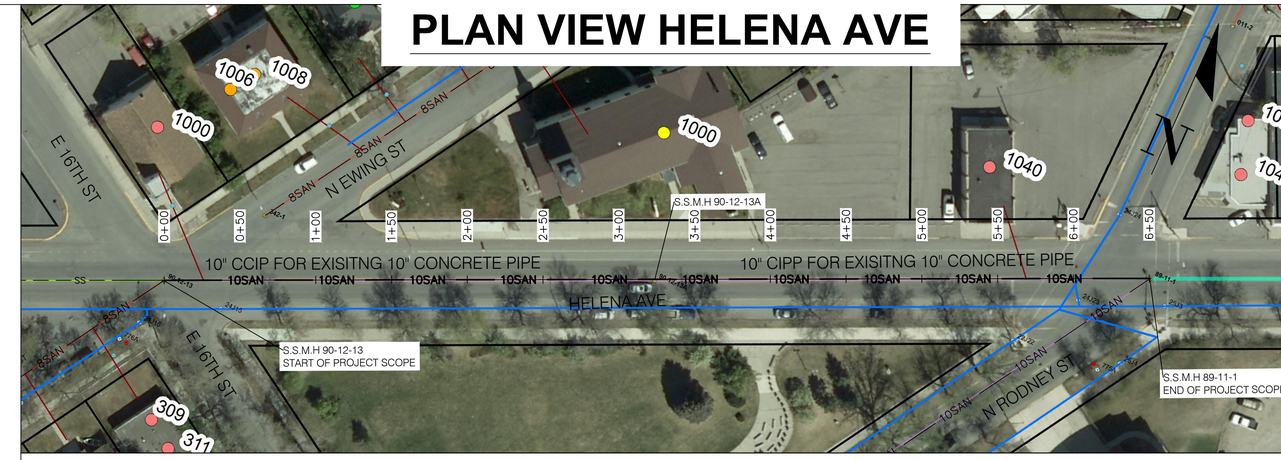

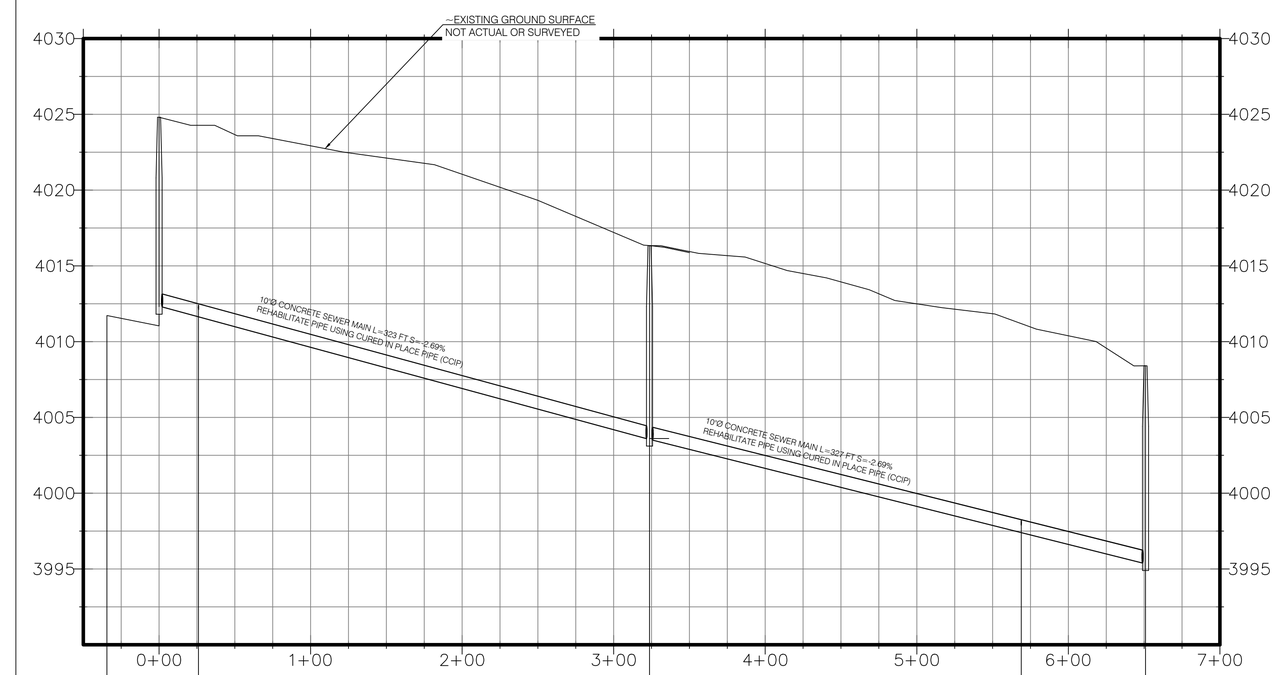

1": 100'
(IN FEET)

PROFILE VIEW

HORIZONTAL SCALE 1"= 100'
VERTICAL SCALE 1"= 10'
VERTICAL EXAGGERATION = 10

NO.	REVISION DESCRIPTION	BY	DATE
1	DRAFT	TL	10/31/16

PROJECT: #16-09
DESIGNED: TJL
DRAWN: TJL
CHECKED: JRC
APPROVED: JRC
DATE: OCTOBER 2016

City of Helena

MONTANA
RYAN CHRISTOPHER LELAND
15078 PE
LICENSED PROFESSIONAL ENGINEER

CITY OF HELENA ENGINEERING DIVISION
SEWER MAIN REHABILITATIONS
CITY PROJECT 16-09
LYNDALE AVE AND HELENA AVE P-P SHEET
STA: 0+00 -4+69.44 AND STA: 0+00 -6+50.93

SHEET NO.
3
OF 8

H:\ENGINEERING\PROJECT FILES\16 Projects\16-09 2016 Sewer Main Rehabilitations\Drawings\2016 CIPP Sewer Main Rehabilitations Rev-2.dwg