PLAN VIEW WARREN ST

PROFILE VIEW

HORIZONTAL SCALE 1"= 100'
VERTICAL SCALE 1"= 10'
VERTICAL EXAGGERATION = 10

PLAN VIEW HIGHLAND ST

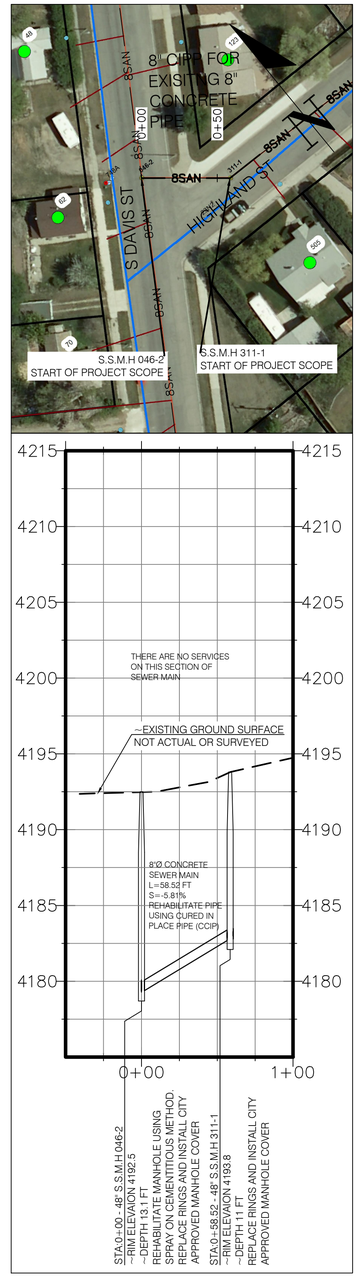

PROFILE VIEW

HORIZONTAL SCALE 1"= 80'
VERTICAL SCALE 1"= 8'
VERTICAL EXAGGERATION = 10

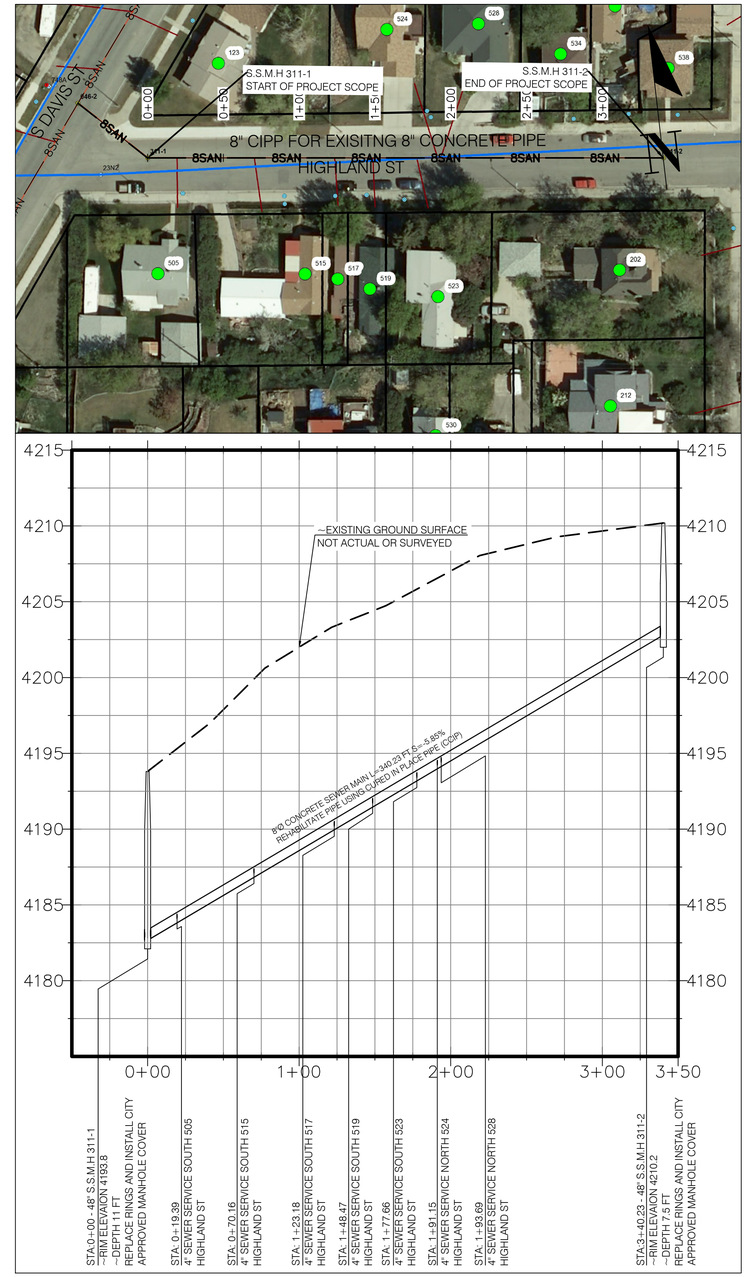

PROFILE VIEW

HORIZONTAL SCALE 1"= 80'
VERTICAL SCALE 1"= 8'
VERTICAL EXAGGERATION = 10

NO.	REVISION DESCRIPTION	BY	DATE
1	DRAFT	TJL	11/3/16

PROJECT: #16-09
DESIGNED: TJL
DRAWN: TJL
CHECKED: JRC
APPROVED: JRC
DATE: OCTOBER 2016

City of Helena

MONTANA
RYAN CHRISTOPHER LELAND
15078 PE
LICENSED PROFESSIONAL ENGINEER

CITY OF HELENA ENGINEERING DIVISION
SEWER MAIN REHABILITATIONS
CITY PROJECT 16-09
WARREN ST AND HIGHLAND ST
STA: 0+00-4+45.70, STA: 0+00-2+37, STA:0+00-3+40.23

SHEET NO.
7
OF 8

H:\ENGINEERING\PROJECT FILES\16 Projects\16-09 2016 Sewer Main Rehabilitations\Drawings\2016 CIPP Sewer Main Rehabilitations Rev-2.dwg