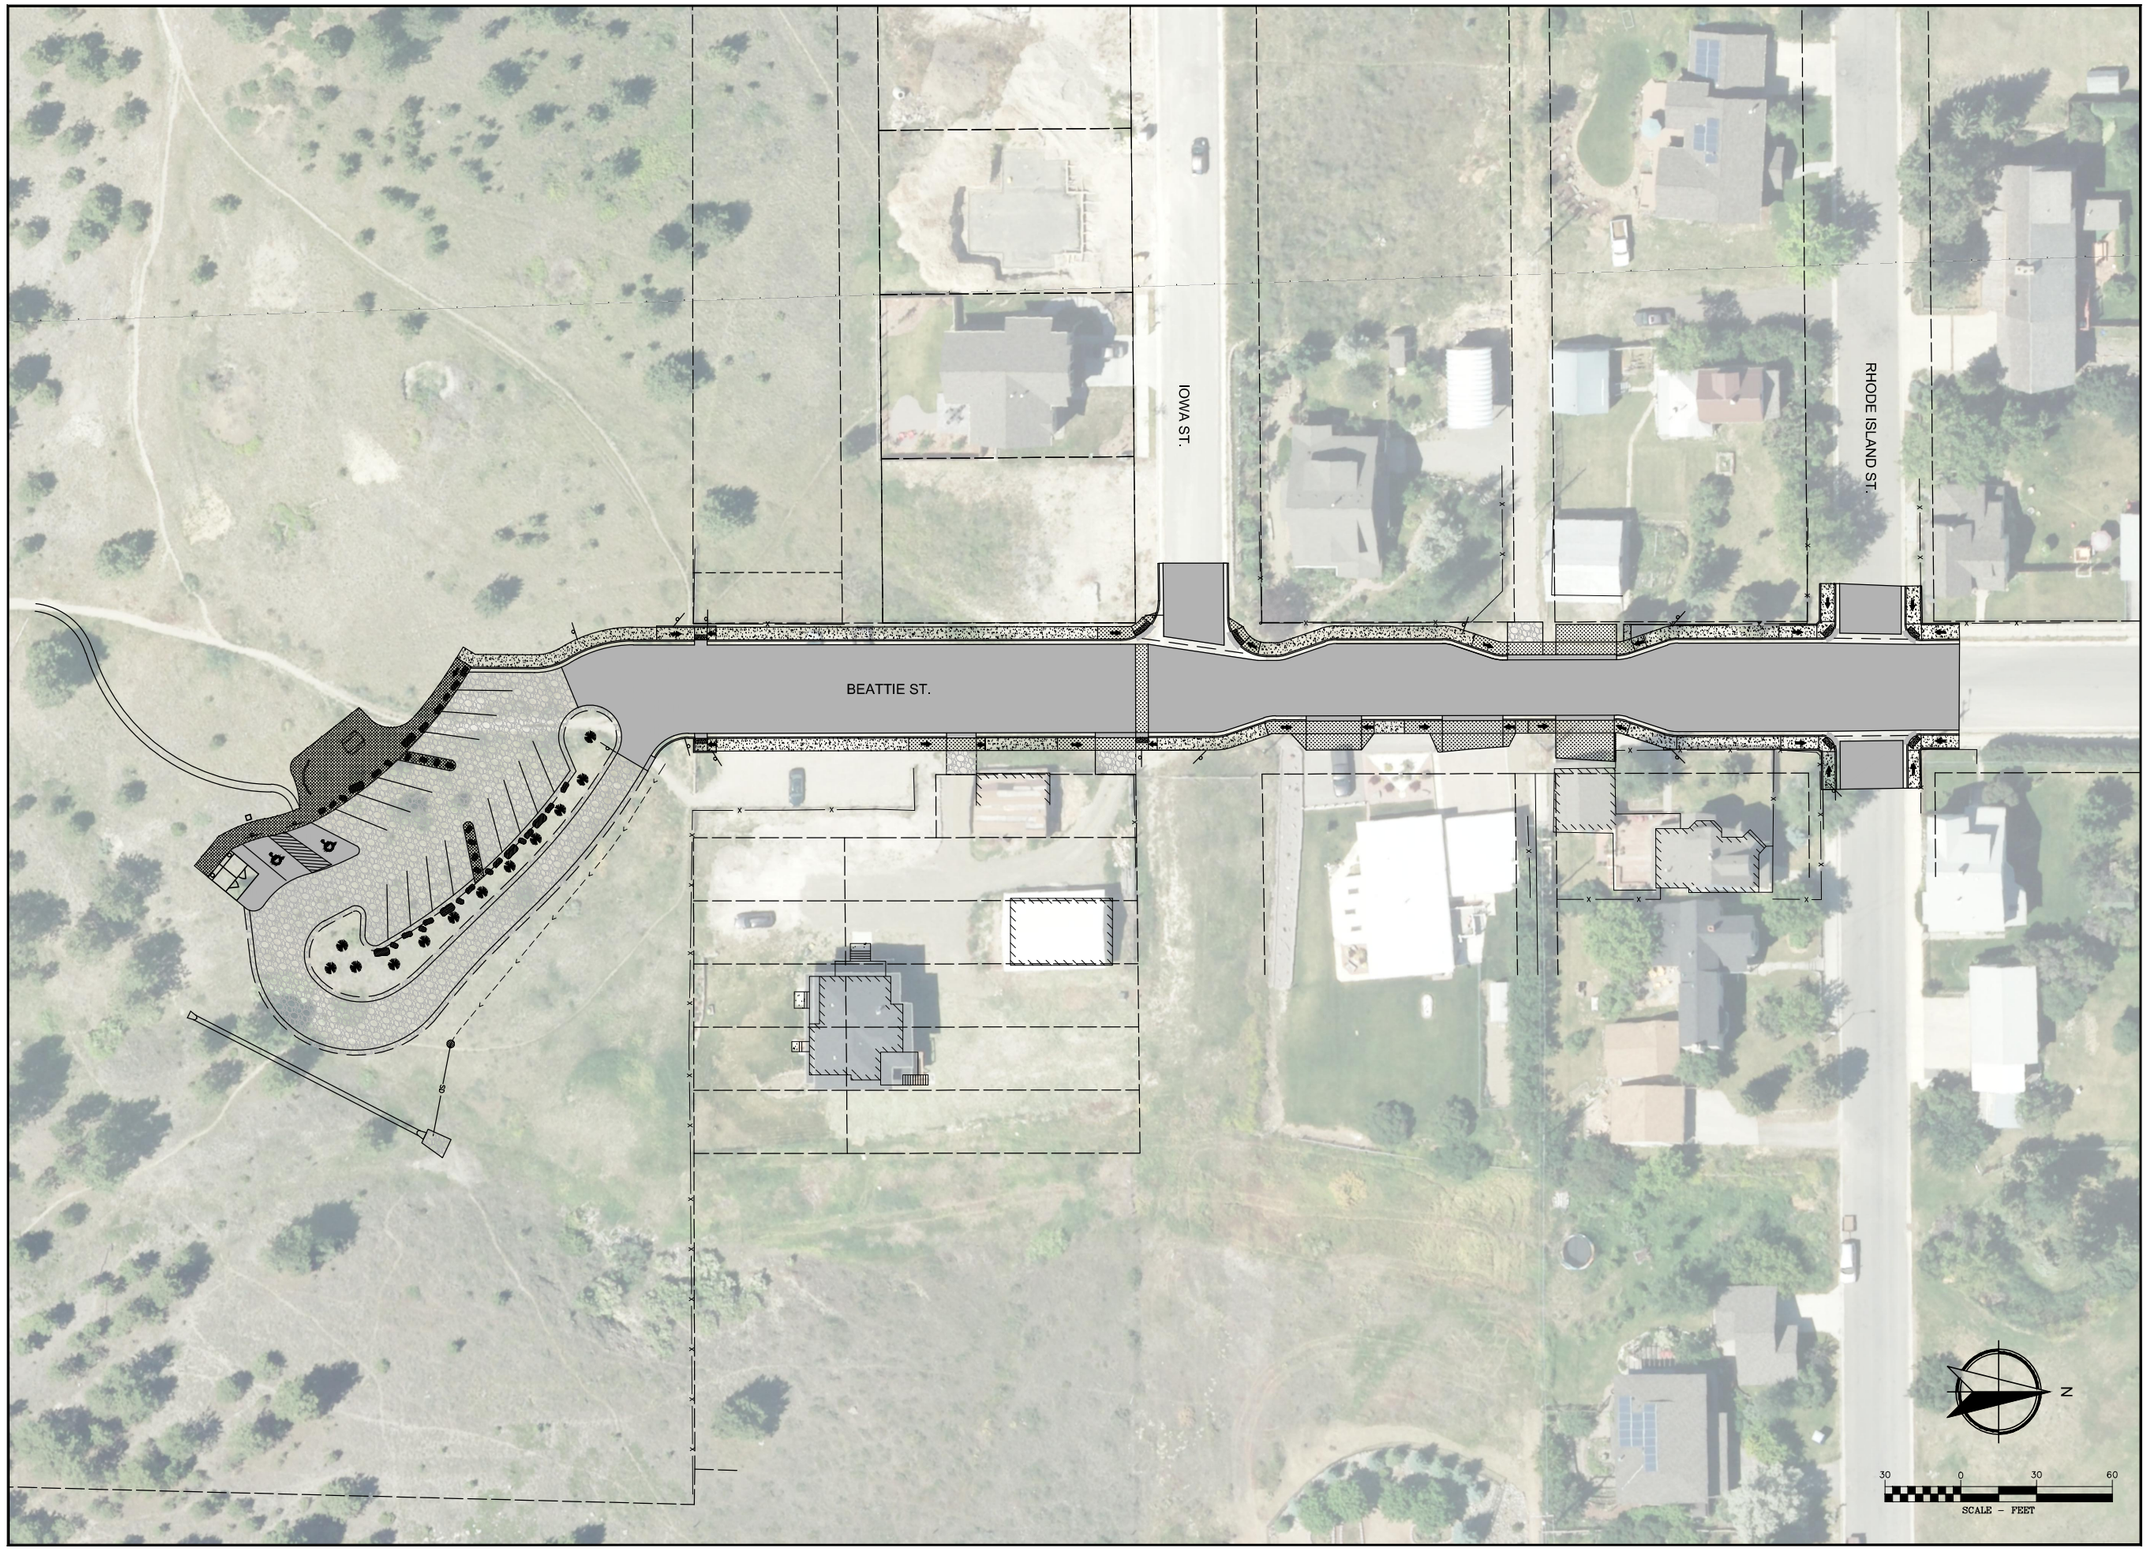

WGM GROUP
WWW.WGMGROUP.COM

NOT FOR CONSTRUCTION

FINAL LAYOUT
BEATTIE STREET PROJECT
HELENA, MONTANA

REVISIONS:

NO.	DESCRIPTION	DATE

PROJECT: 19-06-21
LAYOUT: LAYOUT
SURVEYED: LIDAR
DESIGN: EFA
DRAFT: RMS
APPROVE: ...
DATE:

JANUARY 2020

SHEET 1 OF 1

FILE: W:\Projects\19\621\CAD Data\Exhibits\19621 FINAL LAYOUT.dwg