LEGEND :

- PROPOSED CURB & GUTTER
- ADA RAMP
- PROPOSED ROAD
- PROPOSED SIDEWALK
- PROPOSED DRIVEWAY
- PROPOSED LANDSCAPE
- TREE TO BE RETAINED
- TREE MAY BE REMOVED
- TREE TO BE REMOVED

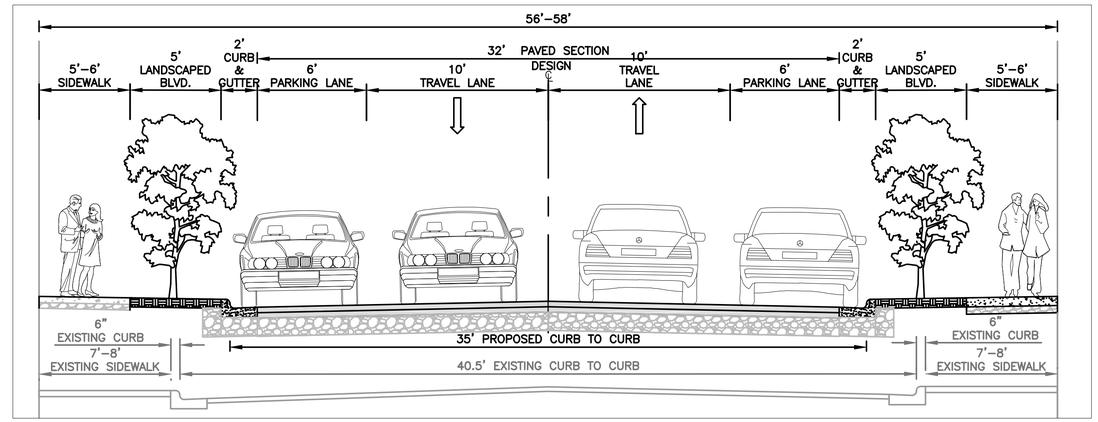

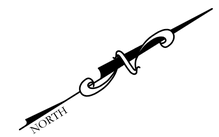

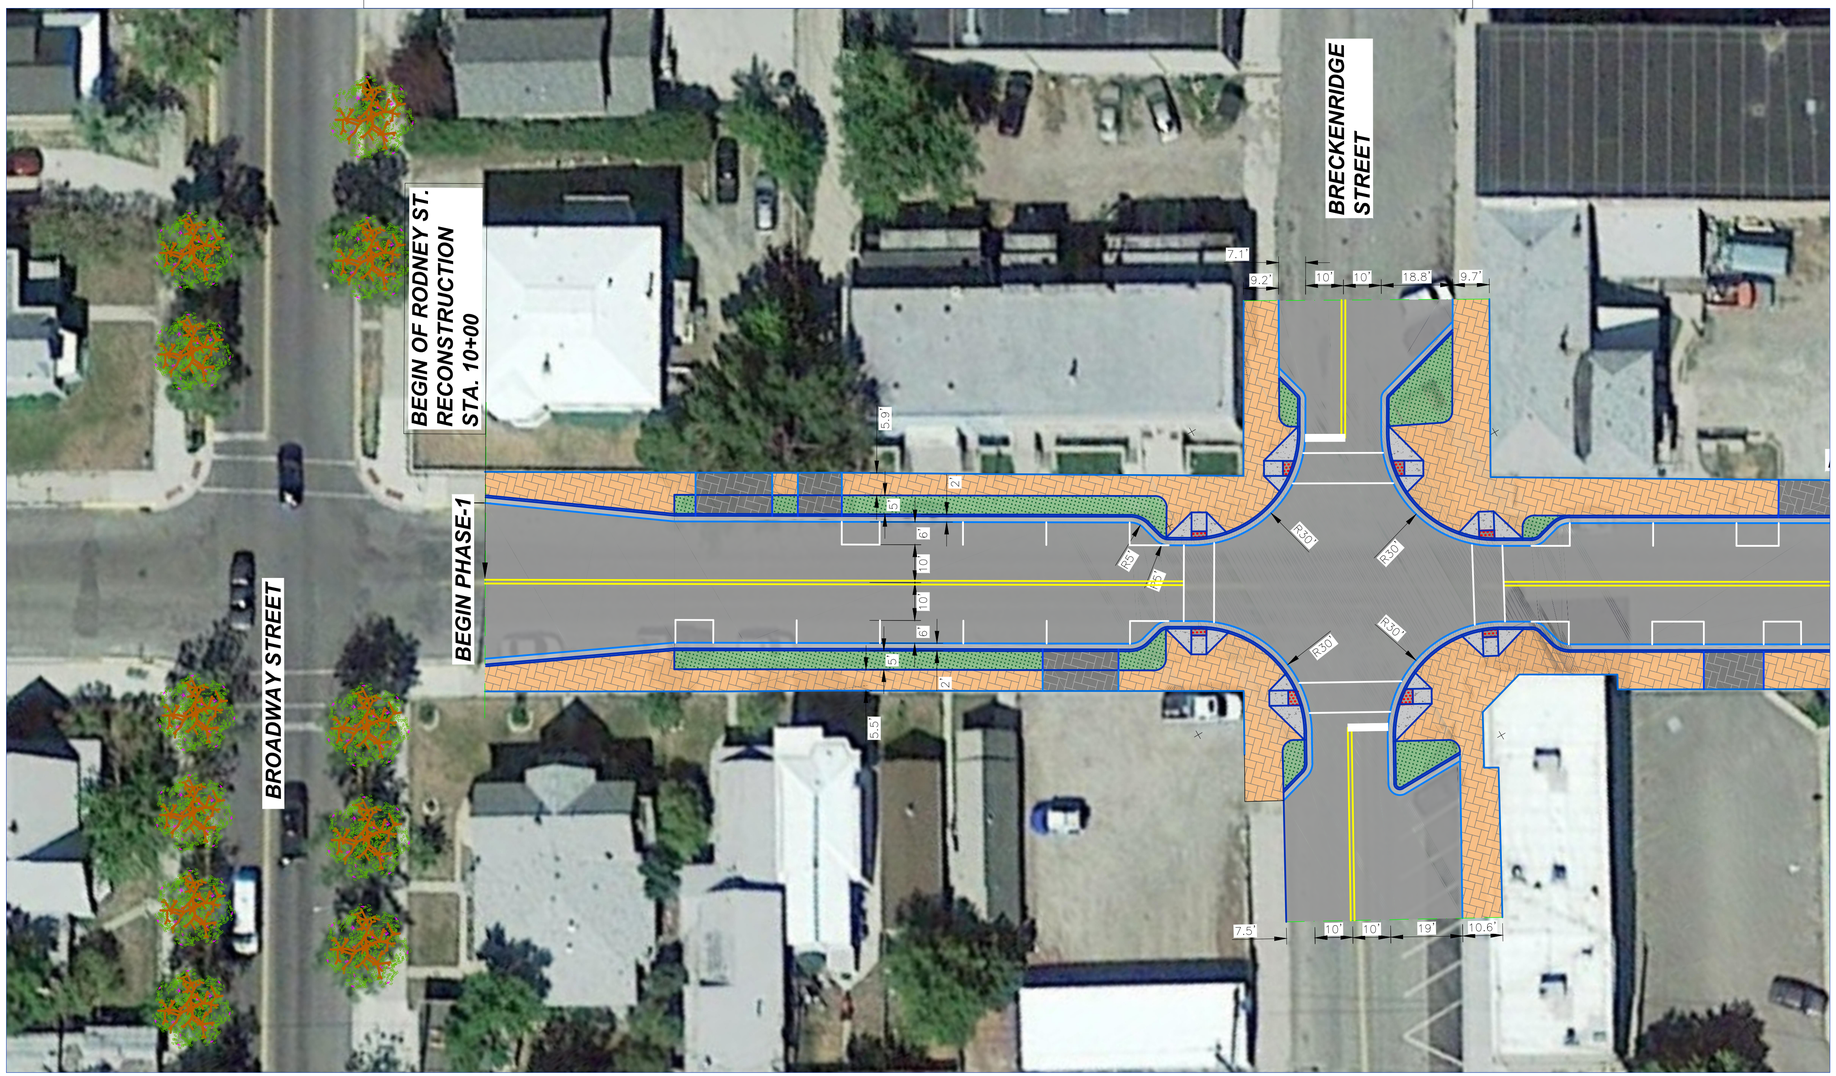

BROADWAY ST. TO BRECKENRIDGE ST.

0 20 40
SCALE IN FEET

CDM Smith
560 North Park Ave,
Suite 300,
Helena, MT 59601

CITY OF HELENA, MONTANA

RODNEY STREET PHASE-1

BROADWAY ST. TO BRECKENRIDGE ST.

SHEET NO.
1
OF 6

C:\pw_pri\rshadm\d1855689\19-31-RDNY-01-RD PL_AND_TS.dwg

LEGEND :

- PROPOSED CURB & GUTTER
- ADA RAMP
- PROPOSED ROAD
- PROPOSED SIDEWALK
- PROPOSED DRIVEWAY
- PROPOSED LANDSCAPE
- TREE TO BE RETAINED
- TREE MAY BE REMOVED
- TREE TO BE REMOVED

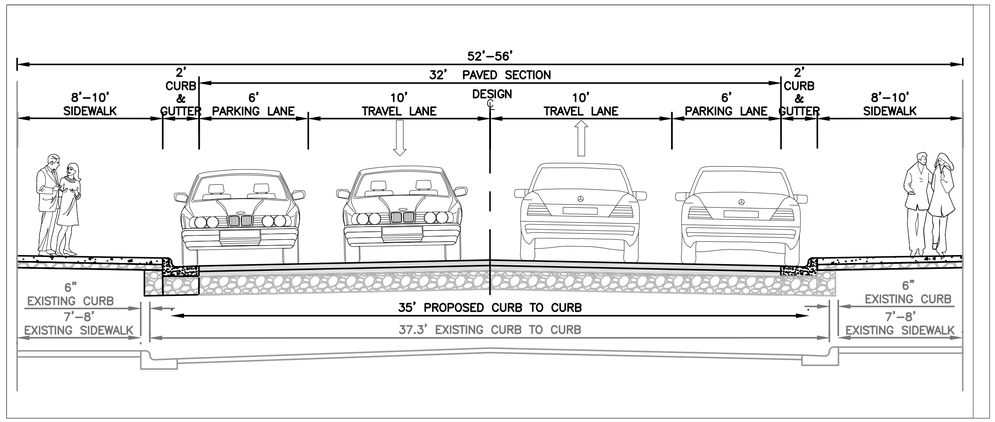

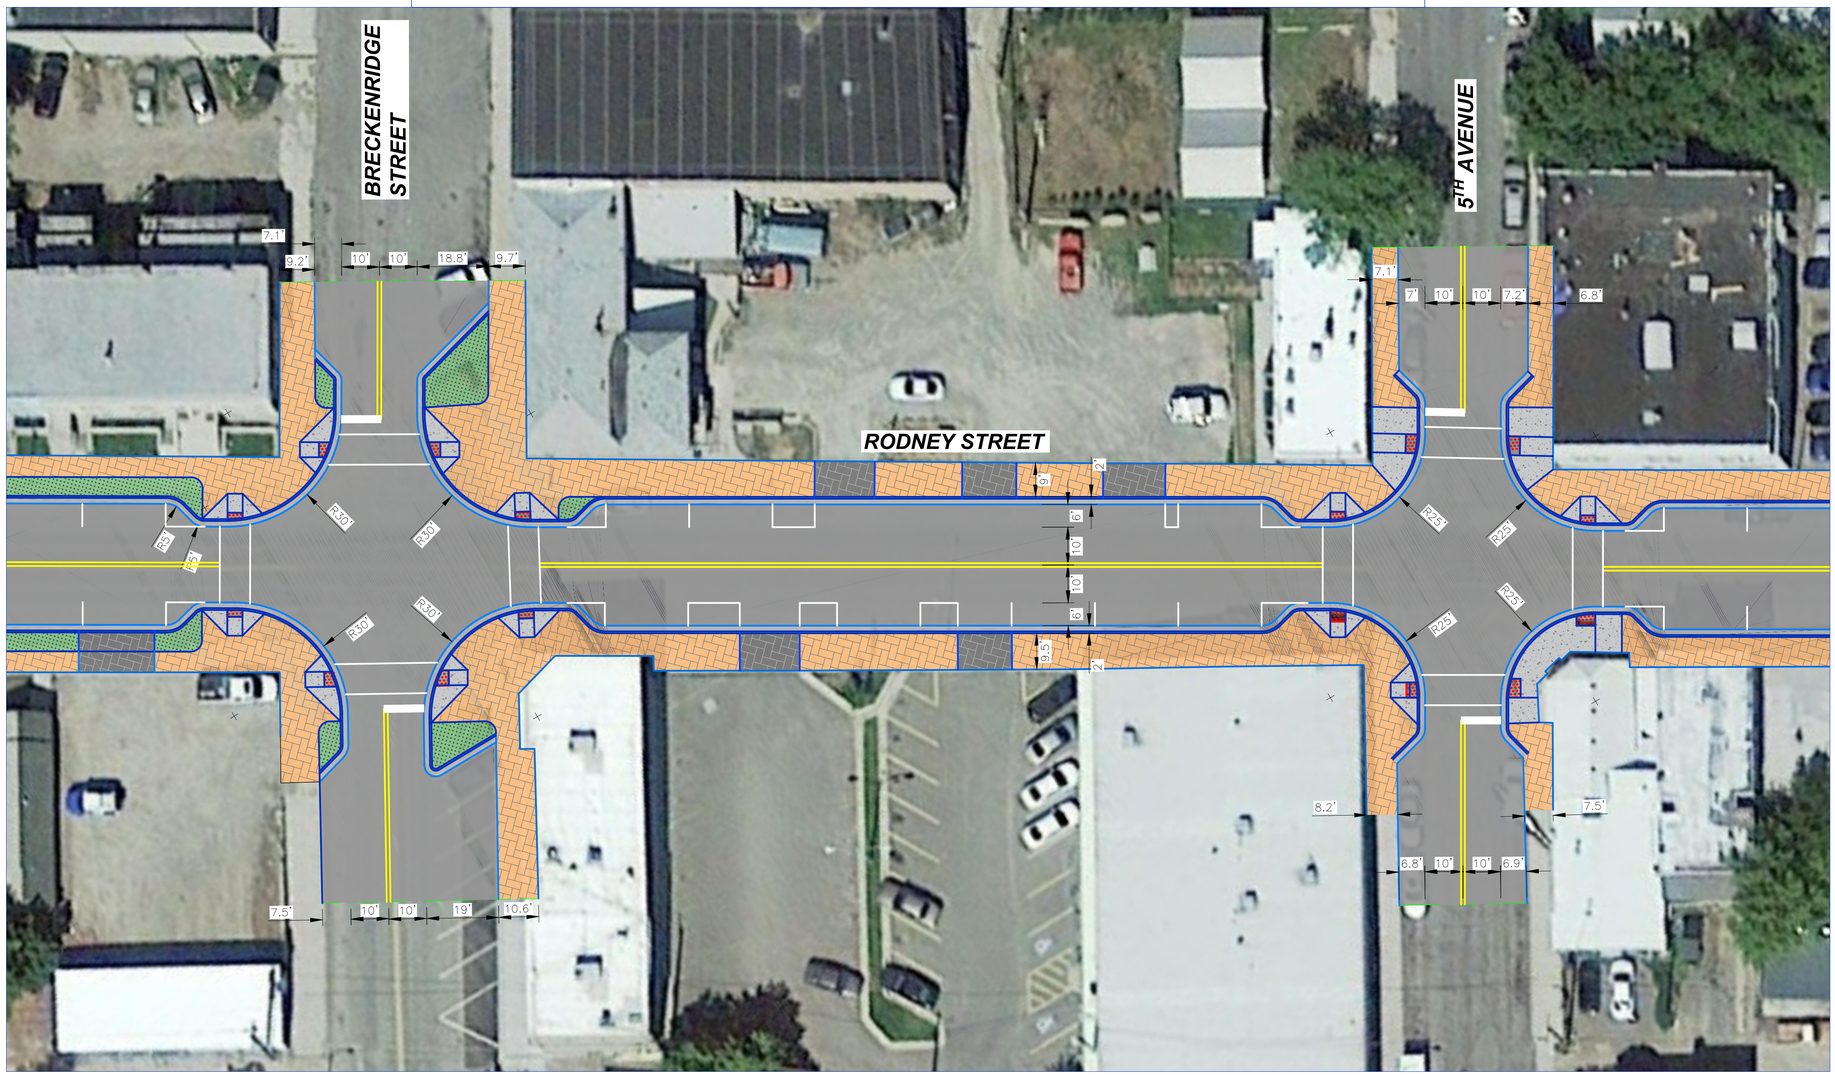

BRECKENRIDGE ST. TO 5TH AVENUE

0 20 40
SCALE IN FEET

NORTH

CDM Smith
560 North Park Ave,
Suite 300,
Helena, MT 59601

CITY OF HELENA, MONTANA
RODNEY STREET PHASE-1
BRECKENRIDGE ST. TO 5TH AVENUE

SHEET NO.
2
OF 6

C:\pw_pt1\rshadm\d1855689\19-31-RDNY-01-RD PL_AND_TS.dwg

LEGEND :

- PROPOSED CURB & GUTTER
- ADA RAMP
- PROPOSED ROAD
- PROPOSED SIDEWALK
- PROPOSED DRIVEWAY
- PROPOSED LANDSCAPE
- TREE TO BE RETAINED
- TREE MAY BE REMOVED
- TREE TO BE REMOVED

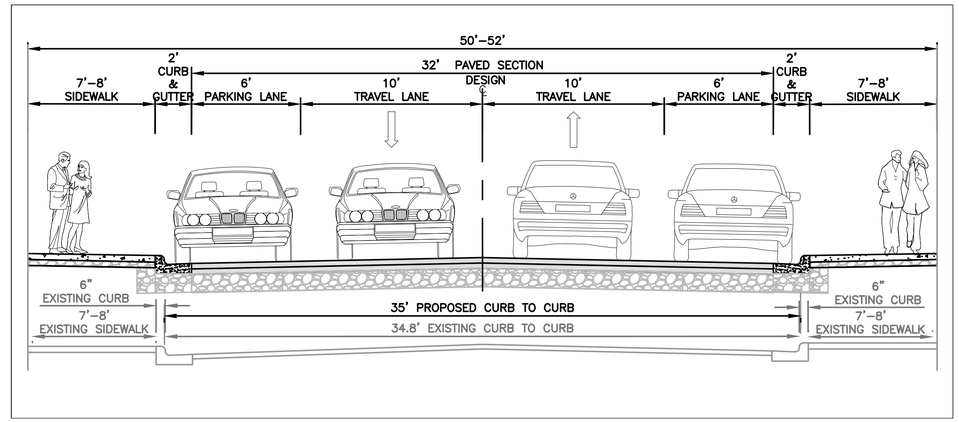

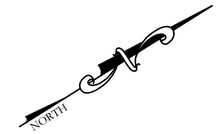

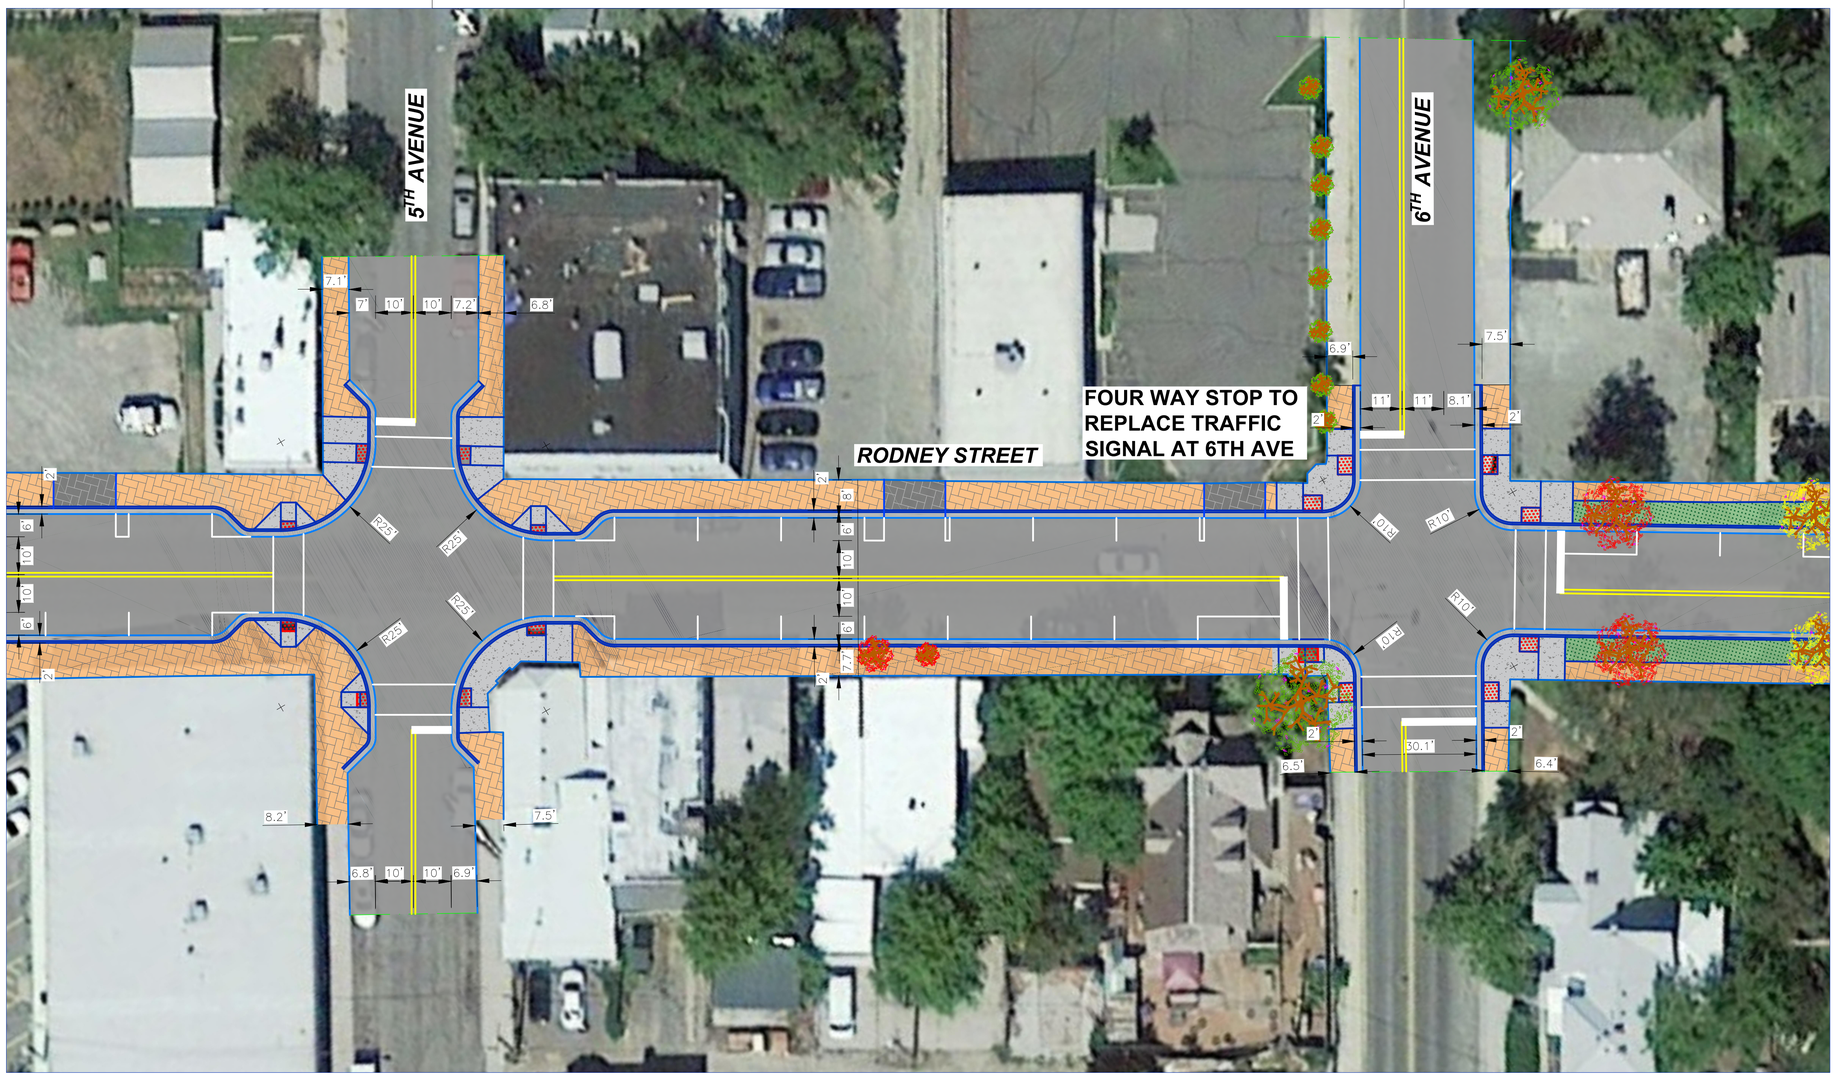

5TH AVENUE TO 6TH AVENUE

0 20 40
SCALE IN FEET

CDM Smith
560 North Park Ave,
Suite 300,
Helena, MT 59601

CITY OF HELENA, MONTANA

RODNEY STREET PHASE-1

5TH AVENUE TO 6TH AVENUE

SHEET NO.
3
OF 6

C:\pw_pl1\rshadm\d1855689\19-31-RDNY-01-RD PL_AND_TS.dwg

LEGEND :

- PROPOSED CURB & GUTTER
- ADA RAMP
- PROPOSED ROAD
- PROPOSED SIDEWALK
- PROPOSED DRIVEWAY
- PROPOSED LANDSCAPE
- TREE TO BE RETAINED
- TREE MAY BE REMOVED
- TREE TO BE REMOVED

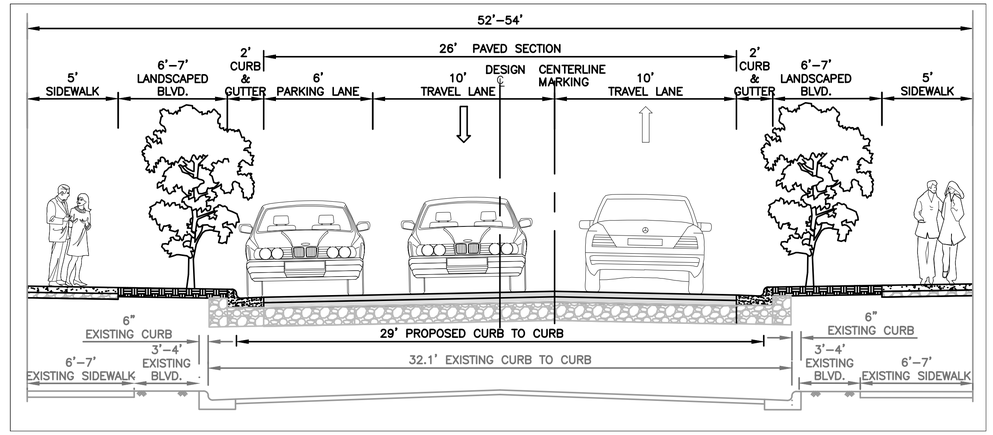

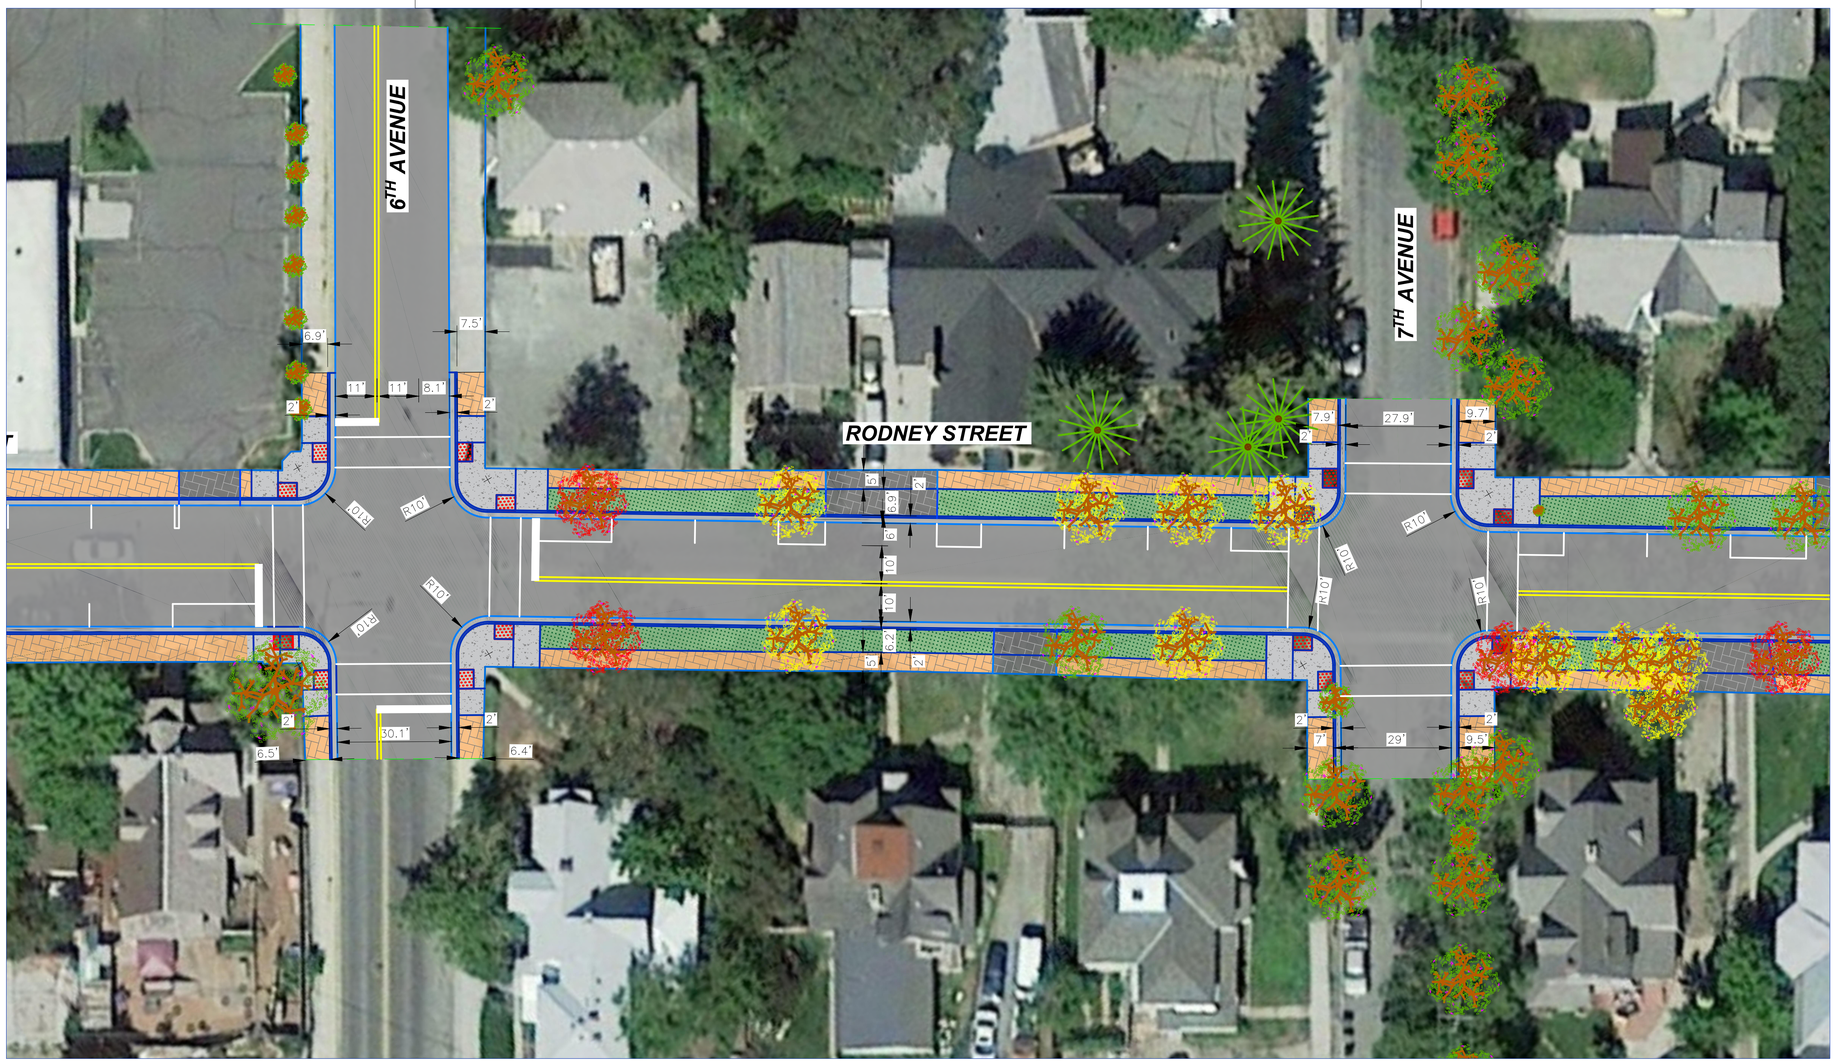

6TH AVENUE TO 7TH AVENUE

NORTH

0 20 40
SCALE IN FEET

CDM Smith
560 North Park Ave,
Suite 300,
Helena, MT 59601

CITY OF HELENA, MONTANA

RODNEY STREET PHASE-1

6TH AVENUE TO 7TH AVENUE

SHEET NO.
4
OF 6

C:\pw_pl1\rshadm\d1855689\19-31-RDNY-01-RD PL_AND_TS.dwg

LEGEND :

- PROPOSED CURB & GUTTER
- ADA RAMP
- PROPOSED ROAD
- PROPOSED SIDEWALK
- PROPOSED DRIVEWAY
- PROPOSED LANDSCAPE
- TREE TO BE RETAINED
- TREE MAY BE REMOVED
- TREE TO BE REMOVED

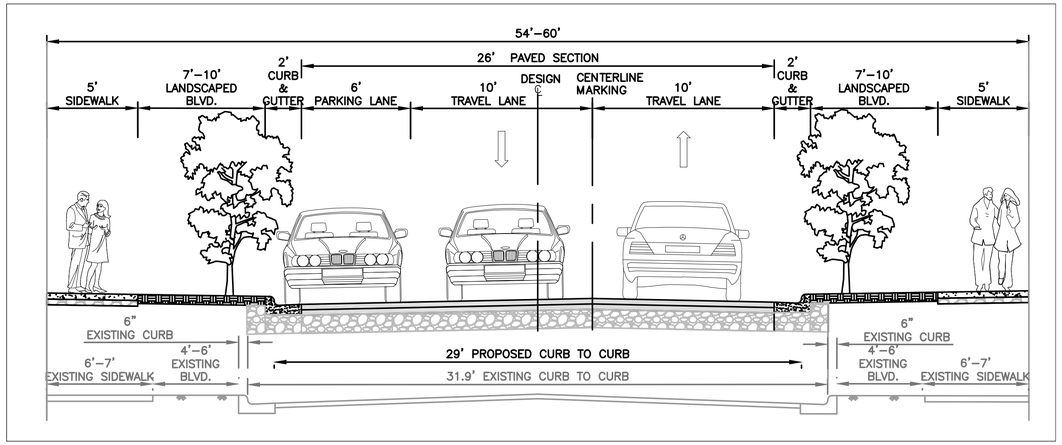

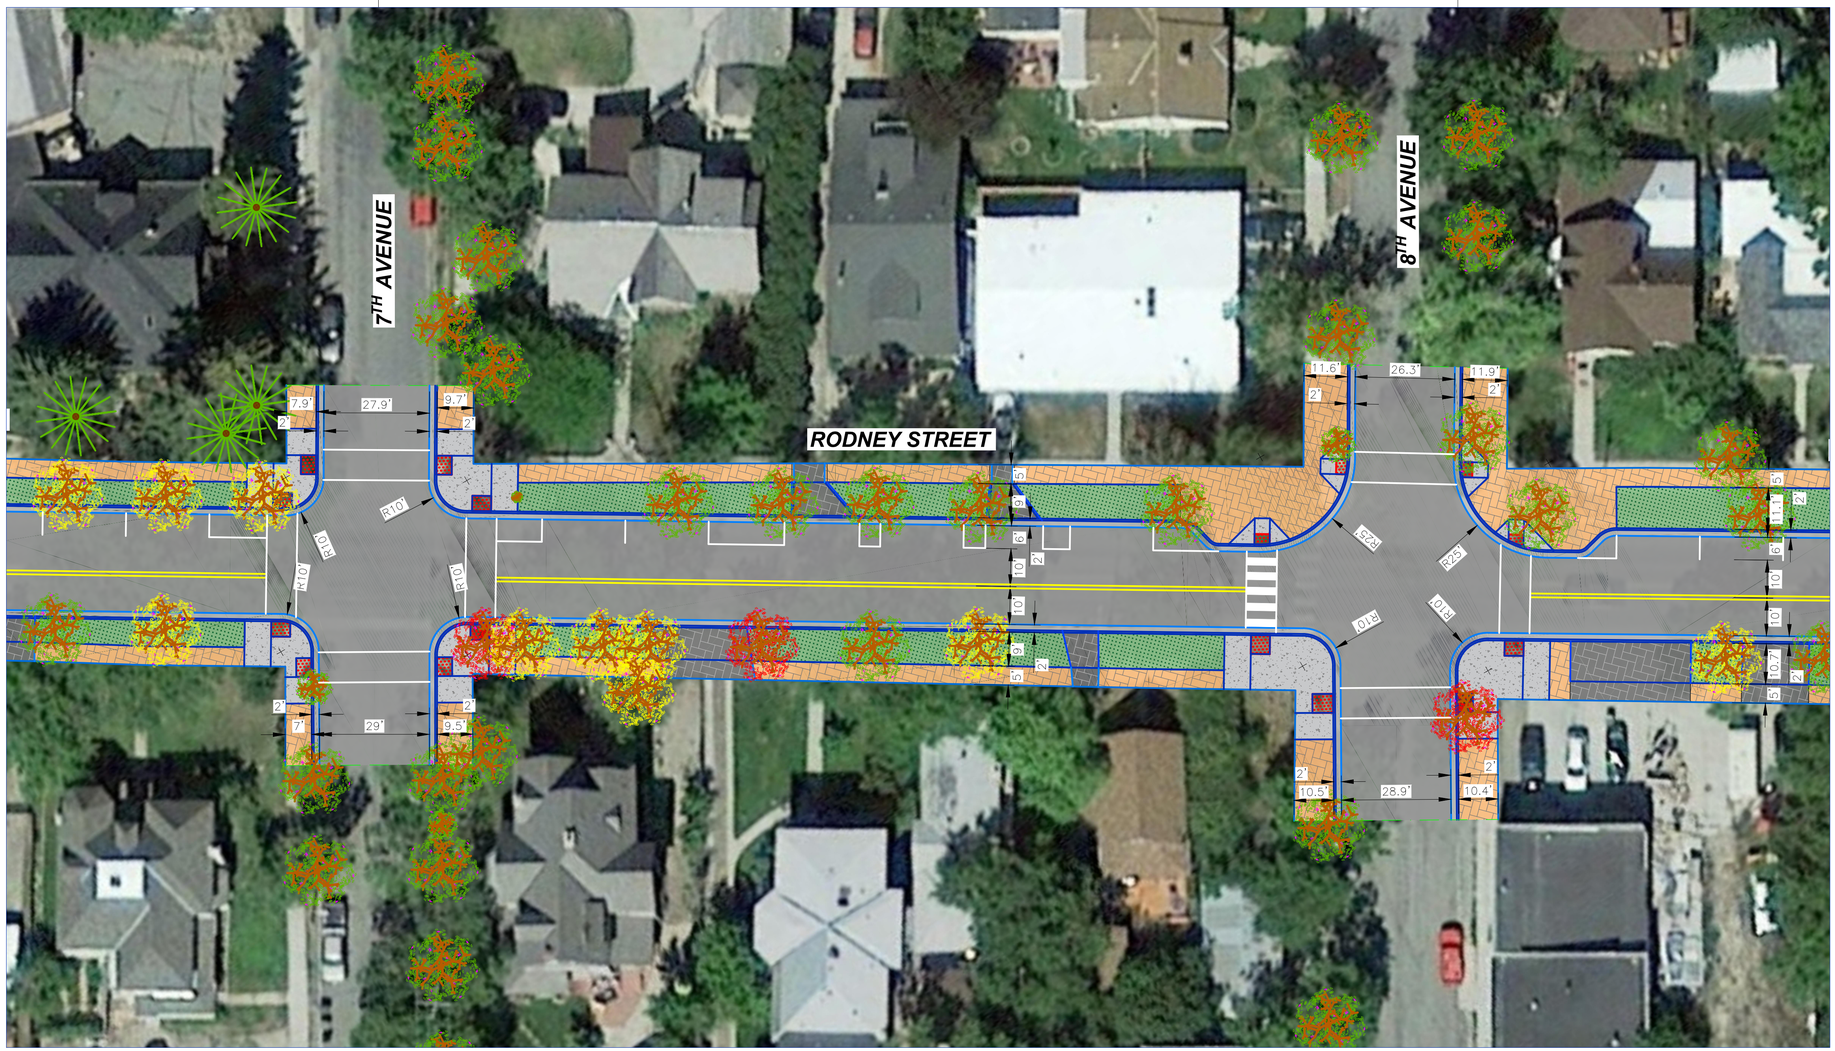

7TH AVENUE TO 8TH AVENUE

NORTH

0 20 40
SCALE IN FEET

CDM Smith
560 North Park Ave,
Suite 300,
Helena, MT 59601

CITY OF HELENA, MONTANA
RODNEY STREET PHASE-1
7TH AVENUE TO 8TH AVENUE

SHEET NO.
5
OF 6

C:\pw_pl1\rshadm\d1855689\19-31-RDNY-01-RD PL_AND_TS.dwg

LEGEND :

- PROPOSED CURB & GUTTER
- ADA RAMP
- PROPOSED ROAD
- PROPOSED SIDEWALK
- PROPOSED DRIVEWAY
- PROPOSED LANDSCAPE
- TREE TO BE RETAINED
- TREE MAY BE REMOVED
- TREE TO BE REMOVED

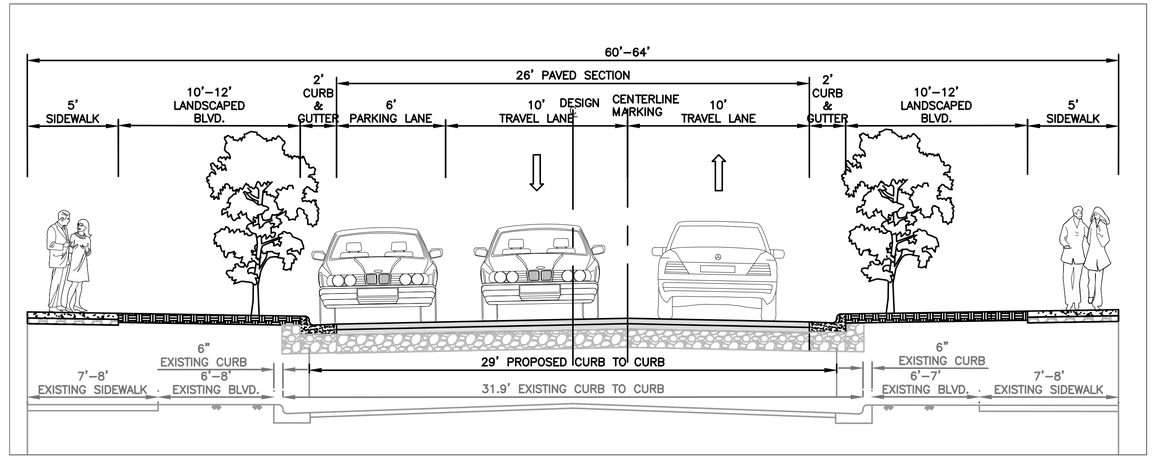

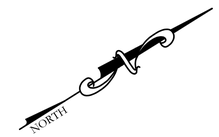

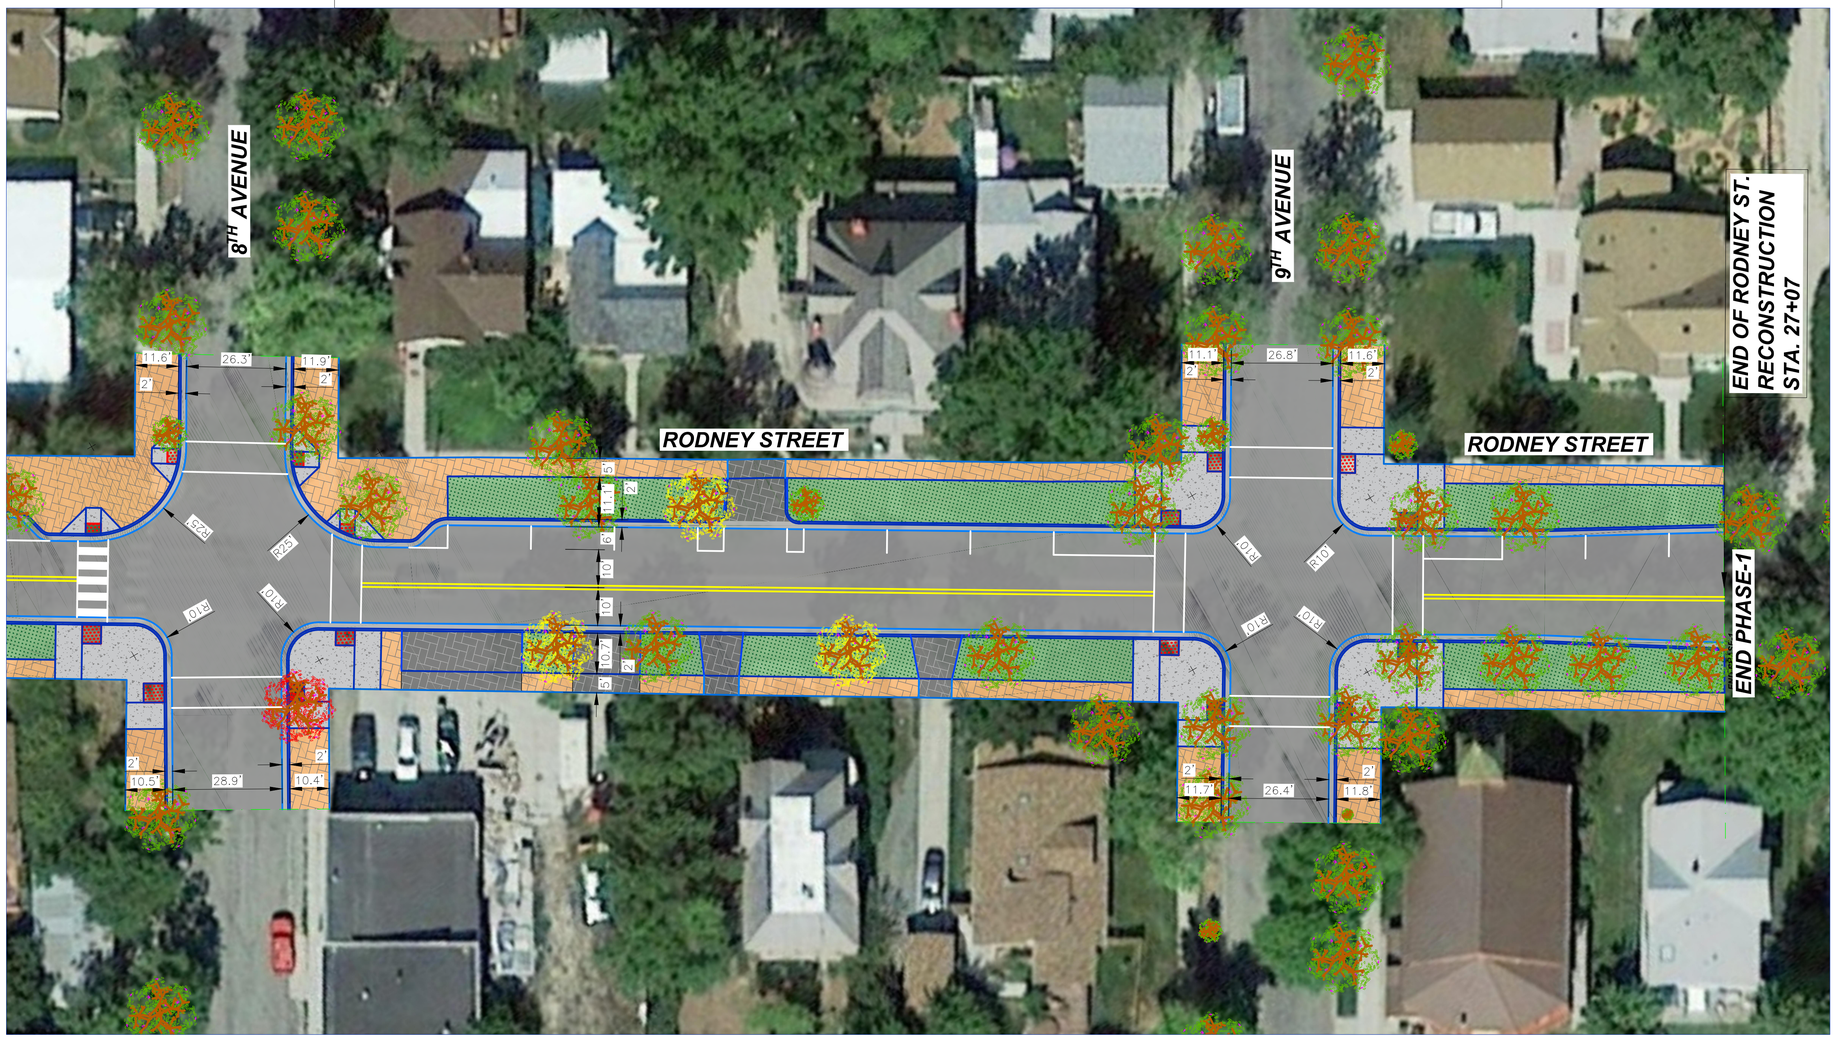

8TH AVENUE TO 9TH AVENUE

0 20 40
SCALE IN FEET

CDM Smith
560 North Park Ave,
Suite 300,
Helena, MT 59601

CITY OF HELENA, MONTANA

RODNEY STREET PHASE-1

8TH AVENUE TO 9TH AVENUE

SHEET NO.
6
OF 6

C:\pw_pl\vrshadm\d1855689\19-31-RDNY-01-RD PL_AND_TS.dwg